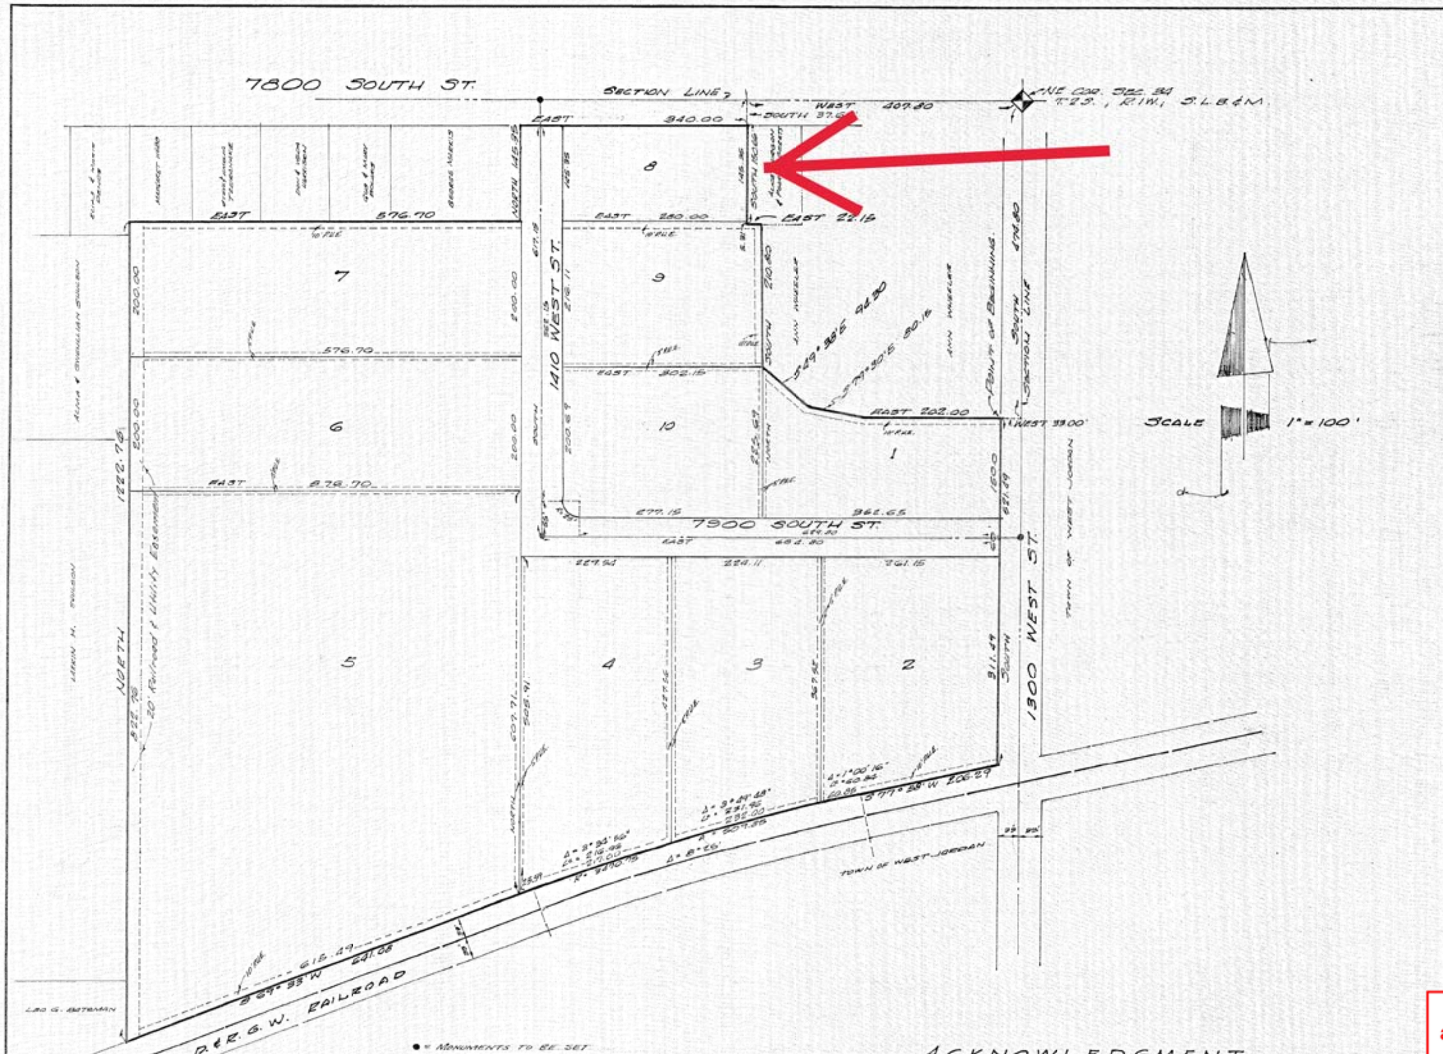

ACKNOWLEDGMENT

State of Idaho
County of Ada } S.S.

On the 12th day of Oct. A.D. 1965 personally appeared before me the undersigned Notary Public in and for said County of Ada in said State of Idaho; E.V. Hansberger (President) and Charles McDevitt (Secretary) of Boise-Cascade Incorporated, a Delaware Corporation authorized to do business in the State of Utah, who being duly sworn by me did say that they are the President and Secretary of said corporation, and that the accompanying instrument was signed in behalf of said corporation by a resolution of its Board of Directors; and E.V. Hansberger and Charles McDevitt duly acknowledged to me that said corporation executed the same.

My commission expires 6-30-69 — Harley J. Shaller, Notary Public residing in Ada County

SURVEYOR'S CERTIFICATE

I, David B. Gardner, do hereby certify that I am a Registered Professional Engineer and/or Land Surveyor, and that I hold certificate No. 2598, as prescribed under the laws of the State of Utah. I further certify that by authority of the Owners, I have made a survey of the tract of land shown on this plat and described below, and have subdivided said tract of land into lots and streets, hereafter to be known as West Jordan Industrial Park. and that same has been correctly surveyed and staked on the ground as shown on this plat.

BOUNDARY DESCRIPTION

COURSE	DIST.	REMARKS
Beginning at a point on the West line of 1300 West St. said point being South along the Section Line 474.80 and West 33.00 from the NE Corner of Section 34, T.2S., R.1W., S.L.B.&M., and running thence South 521.49 ft. to the North R/W. line of the D.&R.G.W. R.R. thence along said R.W. line S 77°58'W 206.29 ft; thence along a 3470.76 ft radius curve to the left 509.85 ft.; thence		
S 69°33'W	641.08	ft.; thence
NORTH	1222.76	" "
EAST	576.70	" "
NORTH	145.95	" "
EAST	340.00	" "
SOUTH	150.62	" "
EAST	22.16	" "
SOUTH	210.80	" "
S 49°38'E	94.30	" "
S 79°30'E	80.15	" "
EAST	202.00	FT. TO THE POINT OF BEGINNING.

Aug. 31, 1965
DATE
David B. Gardner

GARDNER ENGINEERING
Midvale, Utah

OWNER'S DEDICATION

Know all men by these presents that we the 2 undersigned owner(s) of the above described tract of land, having caused same to be subdivided into lots and streets to be hereafter known as the

West Jordan Industrial Park

do hereby dedicate for perpetual use of the public all parcels of land shown on this plat as intended for Public use.
In witness whereof We have hereunto set our hands this 12th day of Oct. A.D., 1965

Boise Cascade Corporation
E.V. Hansberger (Pres.) — Charles McDevitt (Sec.)

Approved as to Name
9-15-65 Beverly G. Cook

This map is provided solely for the purpose of assisting in locating the property and Cottonwood Title Insurance Agency, Inc. assumes no liability for variation, if any, with any actual survey.

WEST JORDAN INDUSTRIAL PARK

A SUBDIVISION, A PART OF SEC. 34, T.2S., R.1W.

Salt Lake BASE & MERIDIAN

Town PLANNING COMMISSION APPROVAL

APPROVED THIS 16 DAY OF Oct A.D. 1965 BY THE West Jordan PLANNING COMMISSION.

C.E. Beers
CHAIRMAN, West Jordan PLANNING COMM.

Town SURVEYOR'S CERTIFICATE

I HEREBY CERTIFY THAT I HAVE HAD THIS PLAT, AND SAID TRACT, AS STAKED, EXAMINED BY THIS OFFICE; AND IT IS CORRECT AND IN ACCORDANCE WITH INFORMATION ON FILE IN THIS OFFICE.

Oct. 6, 1965 — Ivan S. Haslam, Town SURVEYOR
DATE

APPROVAL AS TO FORM

APPROVED AS TO FORM THIS 29th DAY OF October A.D. 1965.

Bryant H. Croft, Town ATTORNEY

West Jordan APPROVAL & ACCEPTANCE

PRESENTED TO THE BOARD OF West Jordan Town THIS 1st DAY OF Nov A.D. 1965 AT WHICH TIME THIS SUBDIVISION WAS APPROVED AND ACCEPTED.

ATTEST: Beverly G. Cook, Town CLERK — Town Board President

RECORDED # 2121628

STATE OF UTAH, COUNTY OF [illegible] RECORDED AND FILED AT THE REQUEST OF Gardner Engineering
DATE Nov. 2, 1965 TIME 9:08 AM. BOOK DD PAGE 48
$16.00 FEE $ — Hazel Taggart Chase, COUNTY RECORDER

COUNTY SURVEYOR STANDARD SUBDIVISION FORM
FORM APPROVED BY BOARD OF COUNTY COMMISSIONERS
"SALT LAKE BLUE" IMPERIAL