F-125-80

AMENDED AND EXTENDED PLAT
OF
LAURELHURST

BEING A SUBDIVISION OF PART
OF SECTION 15. T.1S, R.1E.

SURVEYOR'S CERTIFICATE.

I hereby certify that the tract of land shown on this map and, owned by Prudential Realty Company, a corporation, is bounded and described as follows, to-wit: Being all of Lots 8, 9, 10, 11, 15, 20, 21, 22, 23, 29, 36, 47, 57, 58, 59, 60, 61, 62, 63, 64, 65, 66, 76, 79, 80, 78, 81, 83, 84, 85, 86, 87, 88, 91, 92, 95, 96, 97, 98, 99, and 100 LAURELHURST, also Beginning at the Northeast Corner of Lot 100, Laurelhurst, said point being North 1363.5 ft. from the Southeast Corner of Section 15, T. 1 S., R. 1 E. Salt Lake Base and Meridian, and running thence N. 89°35'W. 360.0 ft., thence N. 0°16'E. 415.0 ft., thence N. 89°35'W. 200.0 ft., thence N. 0°16'E. 218.0 ft., thence N. 89°35'W. 200.0 ft., thence N. 0°16'E. 218.0 ft., thence N. 89°35'W. 200.0 ft., thence N. 0°16'E. 350.1 ft., thence N. 89°35'W. 290.0 ft., thence N. 0°16'E. 82.74 ft. to the North Line of the Southeast ¼ of said Section 15, thence S. 89°52'E. 1244.0 ft., thence South 1290.0 ft. to the place of beginning., that I have, by authority of the said owners thereof, subdivided the same into blocks, lots, streets, avenues and alleys to be known as, AMENDED AND EXTENDED PLAT OF LAURELHURST, that the same has been correctly staked out on the ground as represented hereon, and that the Steel Tape used in making the survey thereof was in perfect adjustment.

NAMES AND DIMENSIONS OF PARCELS OF LAND DESIGNATED FOR PUBLIC USE.

Lonita Avenue is 33 ft. wide and 1244 ft. long, running N. 89°52'W.
Blain " " 66 ft. " " 424 ft. " , " S. 89°35'W.
Wilson " " 66 ft. " " 424 ft. " , " S. 89°35'W.
Coatsville " " 33 ft. and 66 ft. wide and is as shown on map.
Westminster " " 33 ft. " 66 ft. " " " " " " .
24th East is 33 ft. wide and 82.74 ft. long, running N. 0°16'E.
4th Avenue is 66 ft. wide and running N. 0°16'E. as shown.
5th Avenue is 66 ft. wide and running N. 0°16'E. as shown.
6th Avenue is 66 ft. wide and running N. 0°16'E. as shown.
All alleys are as shown on this map.

DIMENSIONS OF LOTS.

All Lots are as shown on this map.
This map is drawn to a scale of 100 ft. to 1 in.

R. L. Benton
Surveyor.

OWNER'S DEDICATION.

Know all men by these presents, that the Prudential Realty Company, a corporation organized and existing under the Laws of the State of Utah, does hereby certify and declare:-
That it is the owner of the above described tract of land.: that caused the same to be subdivided into blocks, lots, streets, avenues and alleys, to be hereafter known as AMENDED AND EXTENDED PLAT OF LAURELHURST, that it does hereby dedicate for the perpetual use of the public all parcels of land designated in the Surveyor's Certificate and shown on this map as intended for public uses.

In witness whereof we have hereunto set our hands and the official seal of said corporation this 14th day of September A.D. 1911.

Prudential Realty Company
Samuel Stark President
Ernest Wright Secretary

ACKNOWLEDGMENT BEFORE NOTARY PUBLIC.

State of Utah } ss.
County of Salt Lake }

On this 19th day of Sept. A.D. 1911., personally appeared before me the undersigned, a notary public in and for said County of Salt Lake, Samuel Stark as President and Ernest Wright as Secretary, the signers of the foregoing instrument, who duly acknowledged to me, that they are President and Secretary respectively, of Prudential Realty Comany, a corporation. and that said instrument was signed in behalf of said corporation by a resolution of its Board of Directors at a meeting held the 14 day of August A.D. 1911.

Geo. A. Moore
Notary Public.

My Com. Expires
Apr. 3rd 1915.

Approved by the Board of County Commissioners this 3rd day of Oct. A.D. 1911.

County Clerk.

COUNTY SURVEYOR'S CERTIFICATE.

I hereby certify that I have examined and checked the dimensions given on this map and found the same correct.

H. Allen Lardner
County Surveyor.

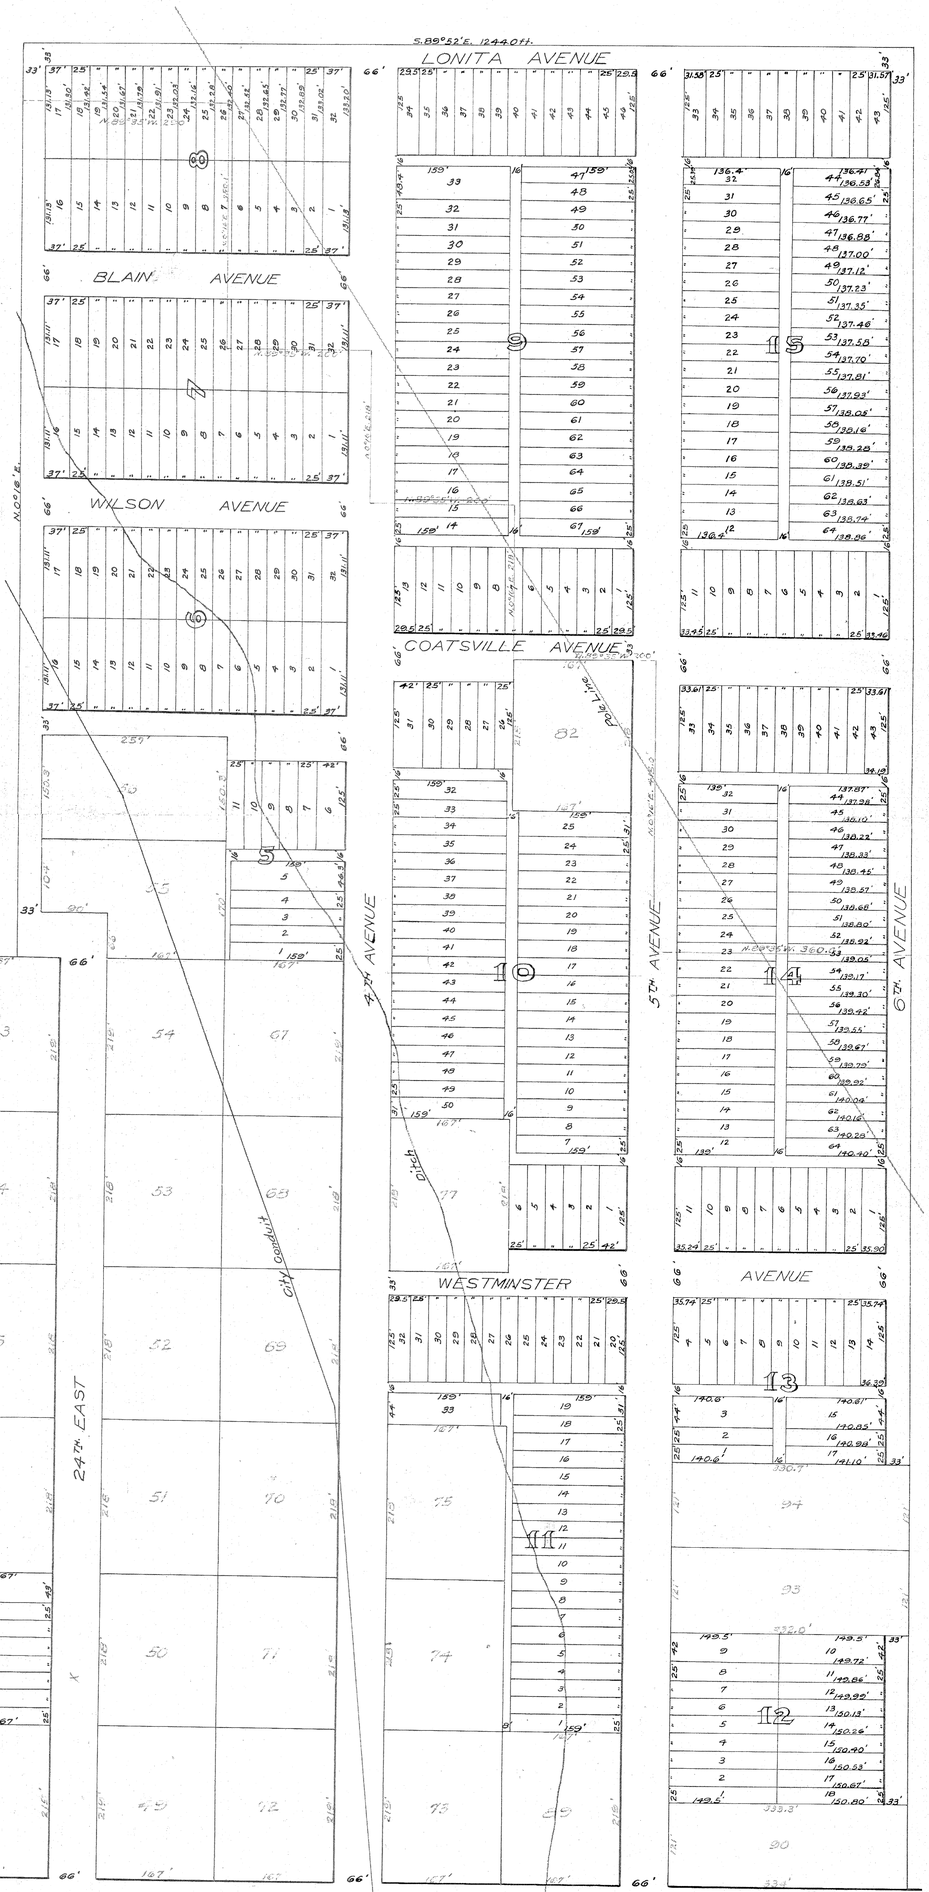

285755

Recorded at Request of
Prudential Realty Co.
Oct. 3rd 1911 @ 4:35 P.M. in
Book "F" of Plats pages 79½-80

F. J. A. Jaques, Recorder,
Salt Lake County
By [illegible] Deputy

Fee paid $1.01

F-79½-80