REAL SALT LAKE SUBDIVISION

LOCATED IN THE SOUTHEAST QUARTER
OF SECTION 1
TOWNSHIP 3 SOUTH, RANGE 1 WEST
SALT LAKE BASE & MERIDIAN

north

GRAPHIC SCALE

(IN FEET)
1 inch = 100 ft.

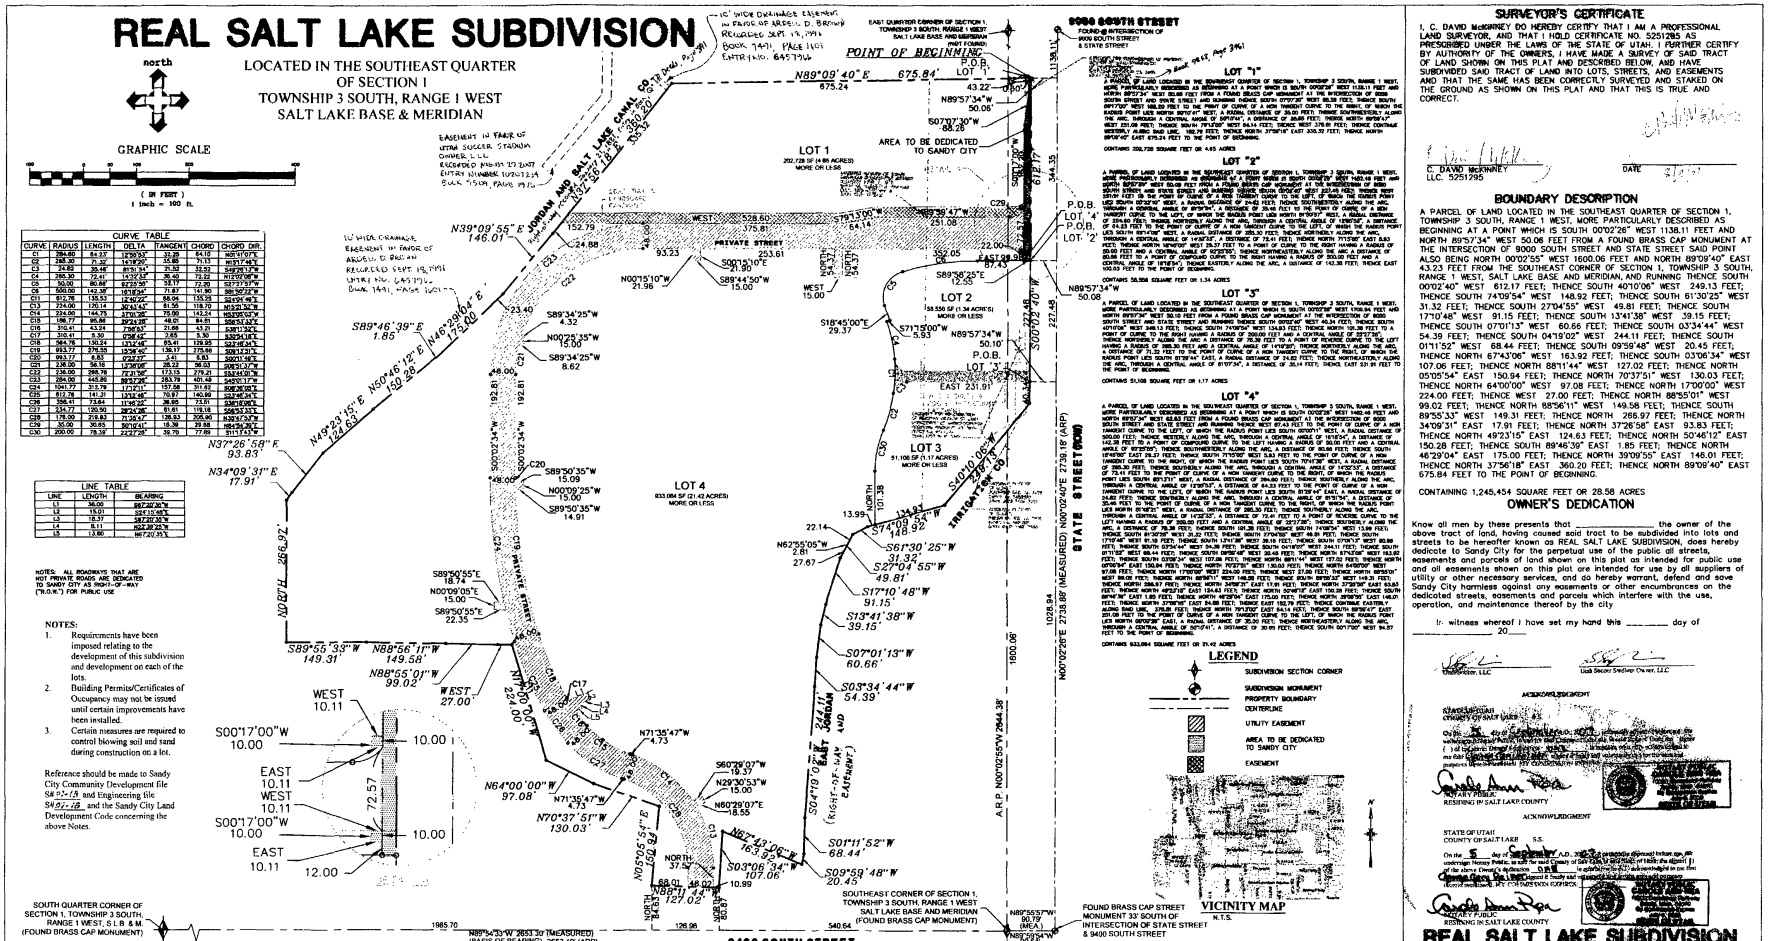
POINT OF BEGINNING
P.O.B.
LOT 1
LOT 2
LOT 3
LOT 4
LOT "1"
LOT "2"
LOT "3"
LOT "4"
AREA TO BE DEDICATED TO SANDY CITY
PRIVATE STREET
JORDAN AND SALT LAKE CANAL CO.
IRRIGATION CO.
9000 SOUTH STREET
STATE STREET (SR 89)
9400 SOUTH STREET
SOUTHEAST CORNER OF SECTION 1, TOWNSHIP 3 SOUTH, RANGE 1 WEST SALT LAKE BASE AND MERIDIAN (FOUND BRASS CAP MONUMENT)
SOUTH QUARTER CORNER OF SECTION 1, TOWNSHIP 3 SOUTH, RANGE 1 WEST, S.L.B & M. (FOUND BRASS CAP MONUMENT)
FOUND BRASS CAP STREET MONUMENT 33' SOUTH OF INTERSECTION OF STATE STREET & 9400 SOUTH STREET
N89°54'33"W 2653.30' (MEASURED)
(BASIS OF BEARING) 2653.19' (ARP)
1985.70
540.64
126.98
N00°02'26"E 2739.18' (MEASURED) N00°02'40"E 2739.18' (ARP)
N00°02'55"E 2644.38'
A.R.P. N00°12'55"W 2644.38'
1600.06'
1026.94
1138.11'
344.35
612.17
227.48
249.13
91.15
39.15
60.66
54.39
68.44
20.45
44.92
49.81
31.32
27.67
13.99
22.14
149.31
99.02
27.00
221.00
130.03
127.02
107.06
10.99
68.44
16.37
10.37
37.54
66.01
48.00
80.67
126.98
72.57
12.00
10.00
10.11
EAST 10.11
WEST 10.11
S00°17'00"W 10.00
EAST 10.11
S00°17'00"W 10.00
EAST 10.11
WEST 10.11
N87°H 286.92'
N34°09'31"E 17.91'
N37°26'58"E 93.83'
N49°23'35"E 124.63'
N46°29'04"E 175.00'
N50°46'12"E 150.28'
S89°46'39"E 1.85'
N39°09'55"E 146.01'
N89°09'40"E 675.84'
N89°57'34"W 50.06'
S0°07'20"W 68.28'
S79°13'00"W 64.14'
N89°57'34"W 231.08'
S00°02'40"W 227.48'
S40°10'00"W 228.13'
S74°08'54"W 148.92'
S56°30'25"W 31.32'
S27°04'55"W 49.81'
S17°10'48"W 91.15'
S13°41'38"W 39.15'
S07°01'13"W 60.66'
S03°34'44"W 54.39'
S04°10'02"E 244.41'
S01°11'52"W 68.44'
S09°59'48"W 20.45'
N62°55'05"W 2.81
N71°35'47"W 4.73
N64°00'00"W 97.08'
N70°37'51"W 130.03'
N03°05'54"E 66.01'
N89°11'14"E 127.02'
N82°43'06"W 16.37'
S03°06'34"W 107.06'
S60°39'07"W 10.37
N29°30'53"W 15.00
N60°29'07"E 18.55
N89°55'57"W 50.79 (MEAS.)
N89°55'54"W 50.64 (ARP)
EAST 231.91'
EAST 152.79'
EAST 93.23'
EAST 24.88'
EAST 67.47'
EAST 12.55'
EAST 22.00'
EAST 5.53'
EAST 23.40'
EAST 48.00'
EAST 48.00'
EAST 48.00