RANCHO TOOELE PHASE 6 (AMENDED)

Located in Section 32, Township 3 South, Range 4 West, Salt Lake Base & Meridian

N=793071.56
E=72026.37

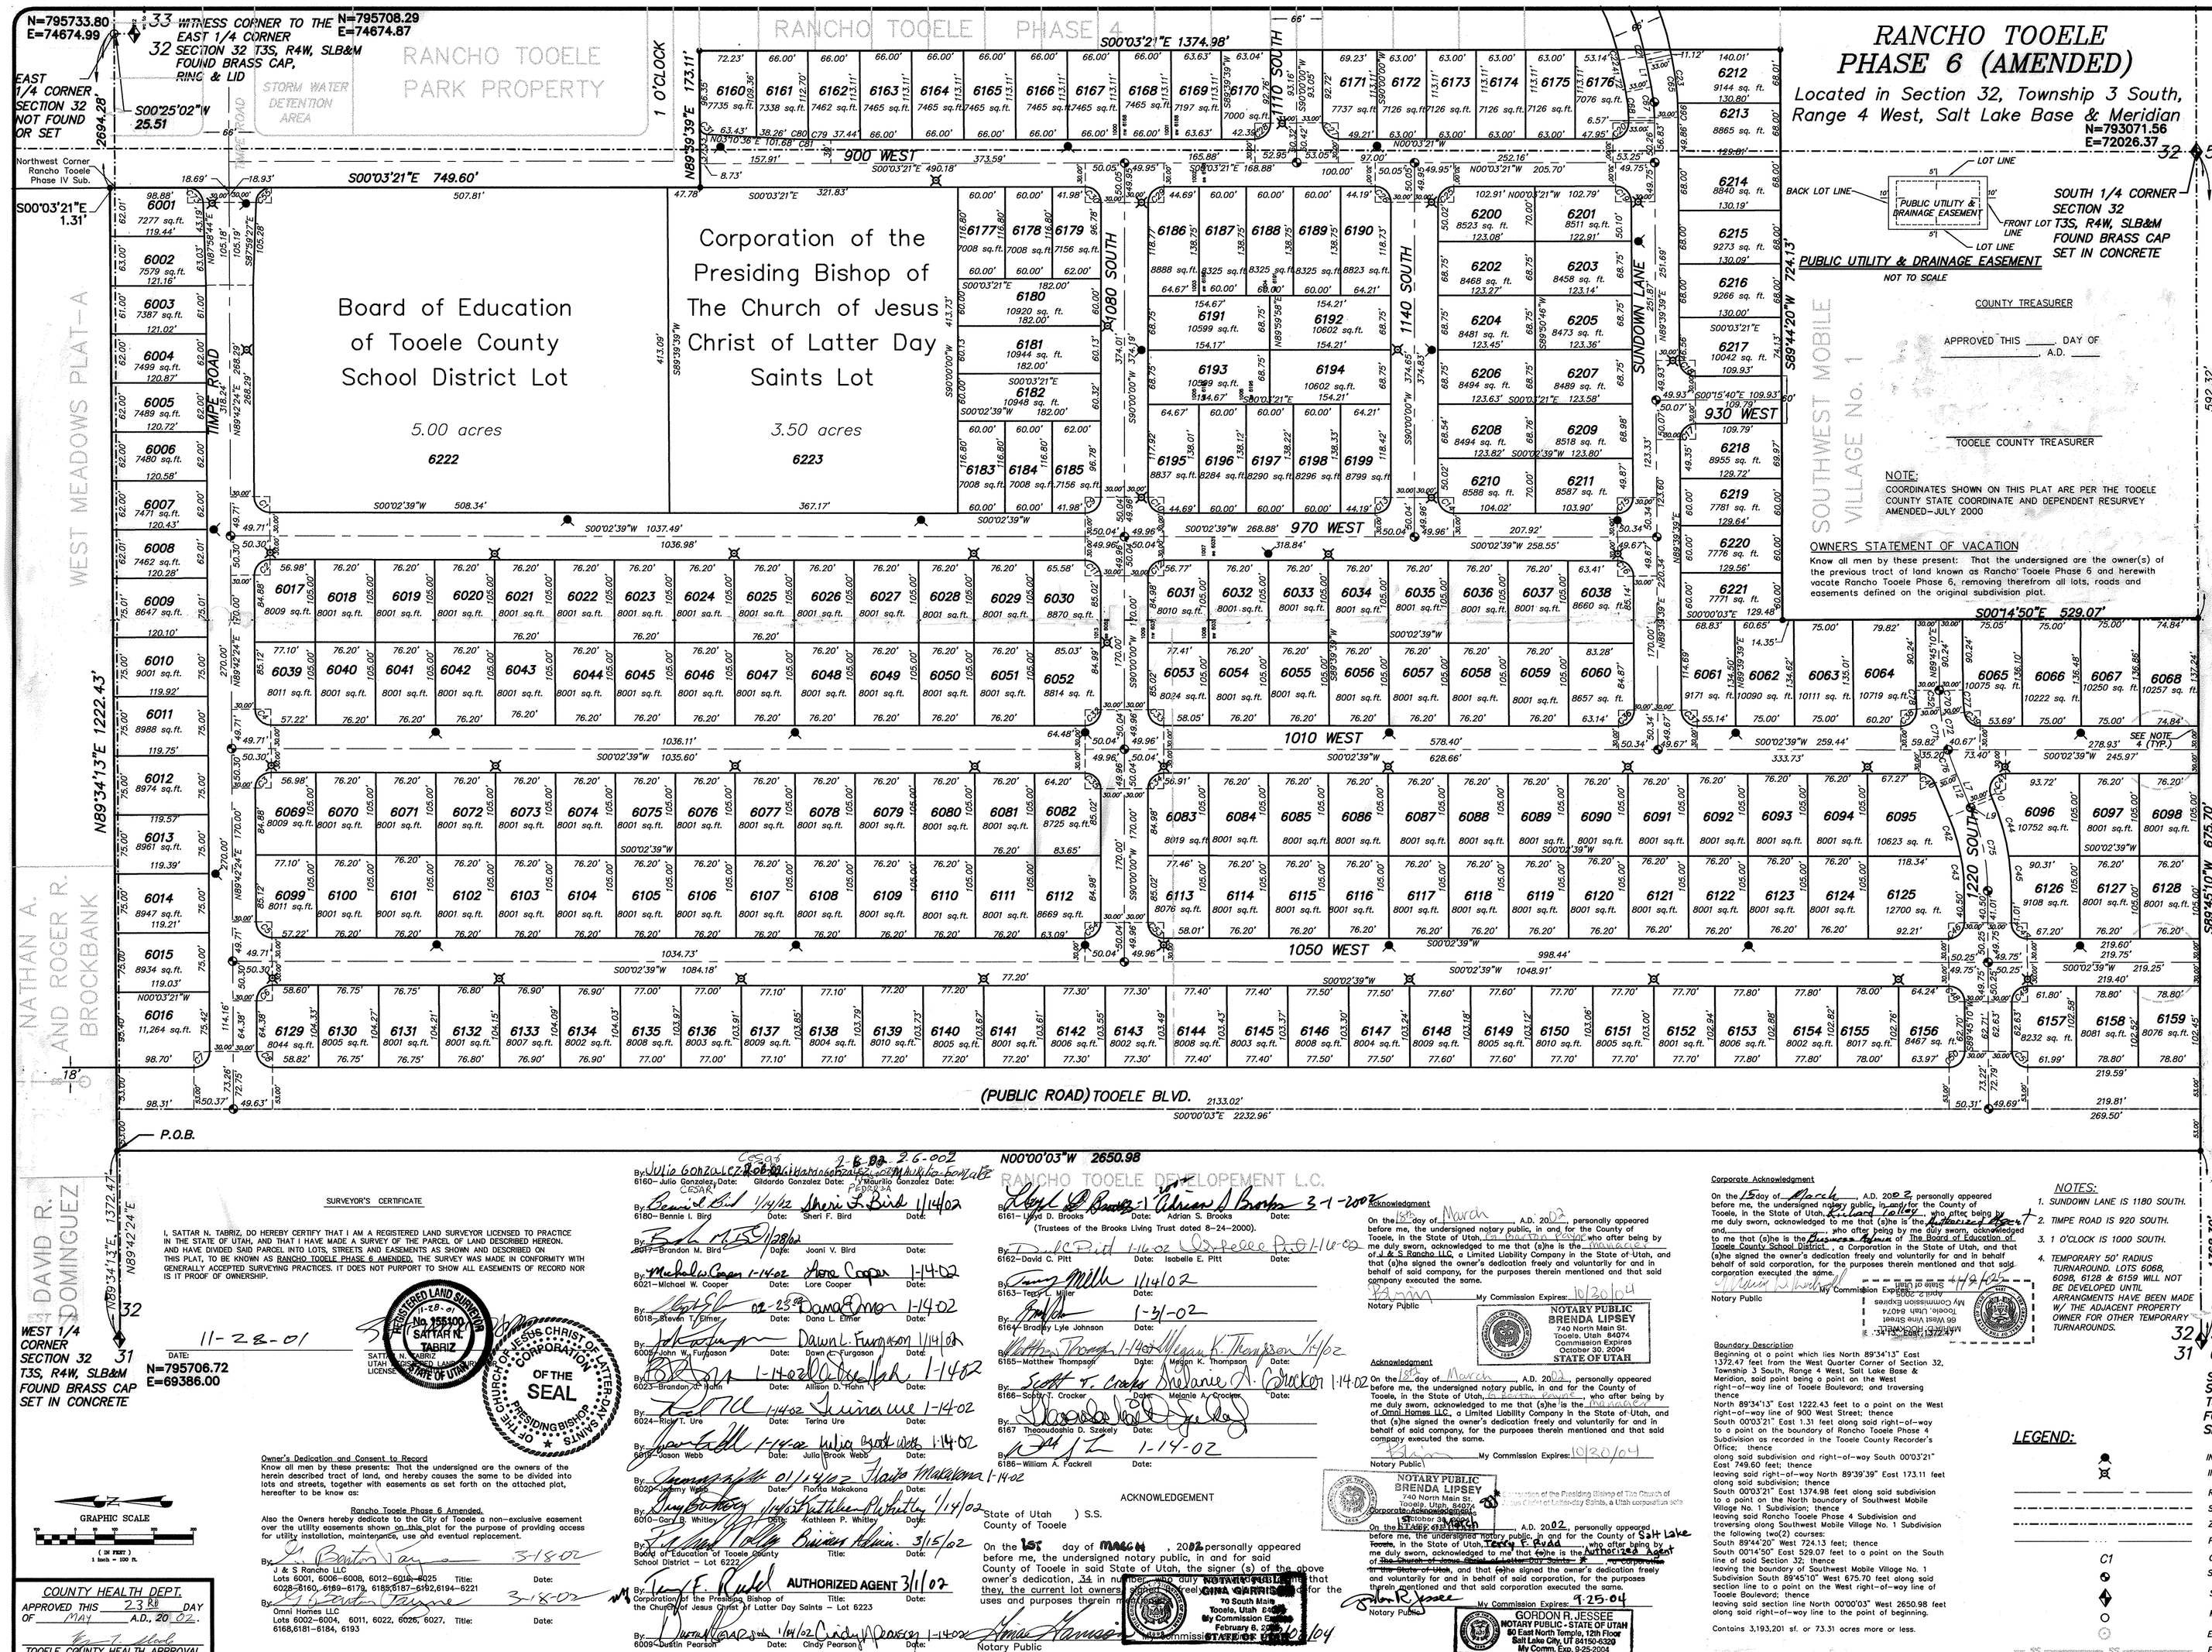

LOT DATA

LOT	ADDRESS		LOT	ADDRESS		LOT	ADDRESS	
6001	908 W.	920 S.	6076	1022 S.	1010 W.	6155	1212 S.	1050 W.
OR	916 S.	920 S.	6077	1012 S.	1010 W.	6156	1216 S.	1050 W.
6002	918 W.	920 S.	6078	1022 S.	1010 W.	6157	1228 S.	1050 W.
6003	928 W.	920 S.	6079	1034 S.	1010 W.	6158	1238 S.	1050 W.
6004	936 W.	920 S.	6080	1044 S.	1010 W.	6159	1252 S.	1050 W.
6005	946 W.	920 S.	6081	1056 S.	1010 W.	6160	893 W.	1000 S.
6006	954 W.	920 S.	6082	1066 S.	1010 W.	OR	1001 S.	900 W.
6007	964 W.	920 S.	OR	1022 W.	1080 S.	6161	1011 S.	900 W.
6008	972 W.	920 S.	6083	1094 S.	1010 W.	6162	1021 S.	900 W.
6009	982 W.	920 S.	OR	1021 W.	1080 S.	6163	1031 S.	900 W.
6010	992 W.	920 S.	6084	1104 S.	1010 W.	6164	1041 S.	900 W.
6011	1004 W.	920 S.	6085	1114 S.	1010 W.	6165	1051 S.	900 W.
6012	1016 W.	920 S.	6086	1126 S.	1010 W.	6166	1061 S.	900 W.
6013	1028 W.	920 S.	6087	1136 S.	1010 W.	6167	1071 S.	900 W.
6014	1038 W.	920 S.	6088	1148 S.	1010 W.	6168	1081 S.	900 W.
6015	1052 W.	920 S.	6089	1158 S.	1010 W.	6169	1091 S.	900 W.
6016	1062 W.	920 S.	6090	1172 S.	1010 W.	6170	1101 S.	900 W.
6017	983 W.	920 S.	6091	1182 S.	1010 W.	OR	892 W.	1110 S.
OR	926 W.	970 W.	6092	1194 S.	1010 W.	6171	921 W.	1110 S.
6018	932 S.	970 W.	6093	1204 S.	1010 W.	OR	891 W.	1110 S.
6019	942 S.	970 W.	6094	1214 S.	1010 W.	6172	1133 S.	900 W.
6020	954 S.	970 W.	6095	1218 S.	1010 W.	6173	1143 S.	900 W.
6021	964 S.	970 W.	OR	1016 W.	1220 S.	6174	1153 S.	900 W.
6022	976 S.	970 W.	6096	1232 S.	1010 W.	6175	1163 S.	900 W.
6023	986 S.	970 W.	OR	1012 W.	1220 S.	6176	1173 S.	900 W.
6024	998 S.	970 W.	6097	1242 S.	1010 W.	OR	888 W.	1180 S.
6025	1008 S.	970 W.	6098	1254 S.	1010 W.	6177	1048 S.	900 W.
6026	1018 S.	970 W.	6099	927 S.	1050 W.	6178	1058 S.	900 W.
6027	1032 S.	970 W.	OR	1031 W.	920 S.	6179	1068 S.	900 W.
6028	1042 S.	970 W.	6100	933 S.	1050 W.	OR	916 W.	1080 S.
6029	1054 S.	970 W.	6101	943 S.	1050 W.	6180	928 W.	1080 S.
6030	1064 S.	970 W.	6102	953 S.	1050 W.	6181	936 W.	1080 S.
OR	984 W.	1080 S.	6103	965 S.	1050 W.	6182	944 S.	1080 S.
6031	1092 S.	970 W.	6104	977 S.	1050 W.	6183	1049 S.	970 W.
OR	983 W.	1080 S.	6105	987 S.	1050 W.	6184	1059 S.	970 W.
6032	1102 S.	970 W.	6106	999 S.	1050 W.	6185	1069 S.	970 W.
6033	1112 S.	970 W.	6107	1009 S.	1050 W.	OR	956 W.	1080 S.
6034	1124 S.	970 W.	6108	1019 S.	1050 W.	6186	1088 S.	900 W.
6035	1134 S.	970 W.	6109	1033 S.	1050 W.	OR	919 W.	1080 S.
6036	1146 S.	970 W.	6110	1043 S.	1050 W.	6187	1098 S.	900 W.
6037	1156 S.	970 W.	6111	1055 S.	1050 W.	6188	1108 S.	900 W.
6038	1168 S.	970 W.	6112	1065 S.	1050 W.	6189	1118 S.	900 W.
OR	985 W.	1180 S.	OR	1080 S.	1050 W.	6190	1128 S.	900 W.
6039	929 S.	1010 W.	6113	1093 S.	1050 W.	OR	918 W.	1140 S.
OR	999 W.	929 S.	6114	1103 S.	1050 W.	6191	931 W.	1080 S.
6040	935 S.	1010 W.	6115	1113 S.	1050 W.	6192	932 W.	1140 S.
6041	945 S.	1010 W.	6116	1125 S.	1050 W.	6193	943 W.	1080 S.
6042	957 S.	1010 W.	6117	1135 S.	1050 W.	6194	942 W.	1140 S.
6043	967 S.	1010 W.	6118	1147 S.	1050 W.	6195	1089 S.	970 W.
6044	979 S.	1010 W.	6119	1157 S.	1050 W.	OR	955 W.	1080 S.
6045	989 S.	1010 W.	6120	1169 S.	1050 W.	6196	1099 S.	970 W.
6046	1001 S.	1010 W.	6121	1179 S.	1050 W.	6197	1109 S.	970 W.
6047	1011 S.	1010 W.	6122	1193 S.	1050 W.	6198	1119 S.	970 W.
6048	1021 S.	1010 W.	6123	1203 S.	1050 W.	6199	1129 S.	970 W.
6049	1035 S.	1010 W.	6124	1213 S.	1050 W.	OR	954 W.	1140 S.
6050	1045 S.	1010 W.	6125	1219 S.	1050 W.	6200	1154 S.	900 W.
6051	1057 S.	1010 W.	6126	1229 S.	1050 W.	OR	913 W.	1140 S.
6052	1067 S.	1010 W.	6127	1239 S.	1050 W.	6201	1172 S.	900 W.
OR	998 W.	1080 S.	6128	1253 S.	1010 W.	OR	908 W.	1180 S.
6053	1095 S.	1010 W.	6129	926 S.	1050 W.	6202	923 W.	1140 S.
OR	997 W.	1080 S.	6130	933 S.	1050 W.	6203	912 W.	1180 S.
6054	1128 S.	1010 W.	6131	943 S.	1050 W.	6204	903 W.	1180 S.
6055	1115 S.	1010 W.	6132	954 S.	1050 W.	6205	918 W.	1180 S.
6056	1127 S.	1010 W.	6133	964 S.	1050 W.	6206	908 W.	1140 S.
6057	1137 S.	1010 W.	6134	976 S.	1050 W.	6207	928 W.	1180 S.
6058	1149 S.	1010 W.	6135	986 S.	1050 W.	6208	938 W.	1180 S.
6059	1159 S.	1010 W.	6136	998 S.	1050 W.	6209	944 W.	1180 S.
6060	1171 S.	1010 W.	6137	1008 S.	1050 W.	6210	1153 S.	970 W.
OR	996 W.	1180 S.	6138	1018 S.	1050 W.	OR	961 W.	1140 S.
6061	1187 S.	1010 W.	6139	1028 S.	1050 W.	6211	1173 S.	970 W.
OR	999 W.	1180 S.	6140	1042 S.	1050 W.	OR	962 W.	1180 S.
6062	1201 S.	1010 W.	6141	1054 S.	1050 W.	6212	879 W.	1180 S.
6063	1209 S.	1010 W.	6142	1064 S.	1050 W.	6213	889 W.	1180 S.
6064	1217 S.	1010 W.	6143	1074 S.	1050 W.	6214	905 W.	1180 S.
OR	1003 W.	920 S.	6144	1092 S.	1050 W.	6215	915 W.	1180 S.
6065	1223 S.	1010 W.	6145	1102 S.	1050 W.	6216	915 W.	1180 S.
OR	1220 S.	1010 W.	6146	1112 S.	1050 W.	6217	921 W.	1180 S.
6066	1233 S.	1010 W.	6147	1124 S.	1050 W.	OR	1193 S.	930 W.
6067	1243 S.	1010 W.	6148	1134 S.	1050 W.	6218	951 W.	1180 S.
6068	1256 S.	1010 W.	6149	1146 S.	1050 W.	OR	1194 S.	930 W.
6069	928 S.	1010 W.	6150	1158 S.	1050 W.	6219	967 W.	1180 S.
OR	1023 W.	920 S.	6151	1168 S.	1050 W.	6220	977 W.	1180 S.
6070	934 S.	1010 W.	6152	1178 S.	1050 W.	6221	985 W.	1180 S.
6071	944 S.	1010 W.	6153	1192 S.	1050 W.	6222	935 W.	920 S.
6072	956 S.	1010 W.	6154	1202 S.	1050 W.	OR	960 S.	900 W.
6073	966 S.	1010 W.				OR	963 S.	970 W.
6074	978 S.	1010 W.				6223	1017 S.	970 W.
6075	988 S.	1010 W.				OR	1030 S.	900 W.

CURVE TABLE

CURVE	LENGTH	DELTA	RADIUS	TANGENT	CHORD
C1	31.30'	89°39'45"	20.00'	19.88'	28.20'
C2	31.53'	90°20'15"	20.00'	20.12'	28.37'
C3	31.53'	90°20'15"	20.00'	20.12'	28.37'
C4	31.30'	89°39'45"	20.00'	19.88'	28.20'
C5	31.30'	89°39'45"	20.00'	19.88'	28.20'
C6	31.53'	90°20'15"	20.00'	20.12'	28.37'
C7	31.53'	90°17'33"	20.00'	20.10'	28.36'
C8	31.31'	89°42'27"	20.00'	19.90'	28.21'
C9	31.43'	90°02'39"	20.00'	20.00'	28.30'
C10	31.40'	89°57'21"	20.00'	19.98'	28.27'
C11	31.40'	89°57'21"	20.00'	19.98'	28.27'
C12	31.43'	90°02'39"	20.00'	20.00'	28.30'
C13	31.43'	90°02'39"	20.00'	20.00'	28.30'
C14	31.40'	89°57'21"	20.00'	19.98'	28.27'
C15	31.53'	90°23'00"	20.00'	20.13'	28.38'
C16	31.28'	89°37'00"	20.00'	19.87'	28.19'
C17	31.44'	90°04'41"	20.00'	20.03'	28.30'
C18	31.39'	89°55'19"	20.00'	19.97'	28.26'
C19	31.41'	89°59'21"	20.00'	19.99'	28.27'
C20	31.51'	90°17'00"	20.00'	20.10'	28.35'
C21	6.72'	19°14'11"	300.00'	3.39'	6.72'
C22	13.48'	02°53'37"	267.00'	6.74'	13.48'
C23	57.62'	11°29'02"	287.49'	28.86'	57.52'
C24	31.40'	89°56'39"	20.00'	19.98'	28.27'
C25	31.41'	90°03'21"	20.00'	20.02'	28.28'
C27	31.44'	90°03'21"	20.00'	20.02'	28.30'
C28	31.40'	89°56'39"	20.00'	19.98'	28.27'
C29	31.40'	89°56'39"	20.00'	19.98'	28.27'
C30	31.44'	90°03'21"	20.00'	20.02'	28.30'
C31	14.34'	86°29'03"	9.50'	8.93'	13.02'
C32	31.43'	90°02'39"	20.00'	20.00'	28.30'
C33	31.40'	89°57'21"	20.00'	19.98'	28.27'
C34	31.43'	90°02'39"	20.00'	20.00'	28.30'
C35	31.40'	89°57'21"	20.00'	19.98'	28.27'
C36	31.55'	90°23'00"	20.00'	20.13'	28.38'
C37	31.28'	89°37'00"	20.00'	19.87'	28.19'
C38	33.06'	94°42'56"	20.00'	21.72'	29.42'
C39	29.04'	83°10'49"	20.00'	17.75'	26.55'
C40	23.41'	67°03'06"	20.00'	13.25'	22.09'
C41	38.43'	112°56'54"	20.00'	30.19'	33.35'
C42	52.22'	121°12'43"	245.00'	26.21'	52.12'
C43	44.66'	10°26'42"	245.00'	22.39'	44.60'
C44	76.35'	14°20'31"	305.00'	38.37'	76.15'
C45	44.26'	08°18'54"	305.00'	22.17'	44.22'
C46	55.22'	10°22'59"	305.00'	27.69'	55.14'
C47	31.31'	89°42'31"	20.00'	19.90'	28.21'
C48	31.31'	89°42'31"	20.00'	19.90'	28.21'
C49	31.52'	90°17'29"	20.00'	20.10'	28.36'
C50	31.52'	90°14'27"	20.00'	20.09'	28.35'
C51	31.33'	89°45'13"	20.00'	19.91'	28.22'
C52	21.23'	60°47'22"	20.00'	20.27'	20.24'
C53	31.40'	89°57'21"	20.00'	19.98'	28.27'
C54	31.43'	90°02'39"	20.00'	20.00'	28.30'
C55	29.93'	85°58'08"	19.50'	18.81'	27.08'
C65	75.75'	117°12'06"	37.49'	38.00'	75.63'
C66	18.13'	02°40'53"	387.49'	9.06'	18.13'
C67	39.10'	11°12'05"	200.00'	19.61'	39.04'
C68	32.63'	09°20'32"	167.00'	16.39'	32.60'
C70	31.33'	06°31'42"	275.00'	15.68'	31.32'
C71	55.12'	11°29'02"	275.00'	27.65'	55.02'
C72	45.02'	09°22'45"	275.00'	22.56'	44.97'
C73	29.46'	89°03'26"	19.50'	18.64'	27.10'
C75	108.75'	22°39'25"	275.00'	55.09'	108.04'
C76	32.39'	06°44'58"	275.00'	16.22'	32.38'
C77	27.92'	06°31'42"	245.00'	13.97'	27.90'
C78	23.58'	04°25'27"	305.00'	11.78'	23.55'
C79	28.57'	01°38'13"	1000.00'	14.29'	28.57'
C80	27.85'	01°35'44"	1000.00'	13.92'	27.85'
C81	56.42'	03°13'57"	1000.00'	28.22'	56.41'

LINE TABLE

LINE	DIRECTION	DISTANCE
L1	S78°27'34"W	41.72'
L4	N89°55'36"W	32.53'
L7	S87°05'45"W	42.34'
L9	S87°05'45"W	4.26'
L10	N87°05'45"E	4.26'
L12	S87°05'45"W	46.60'
L13	S89°39'39"W	16.60'
L14	S89°39'39"W	1.43'

COUNTY TREASURER

APPROVED THIS ____ DAY OF ____ A.D. ____

TOOELE COUNTY TREASURER

NOTE:
COORDINATES SHOWN ON THIS PLAT ARE PER THE TOOELE COUNTY STATE COORDINATE AND DEPENDENT RESURVEY AMENDED-JULY 2000

OWNERS STATEMENT OF VACATION

Know all men by these present: That the undersigned are the owner(s) of the previous tract of land known as Rancho Tooele Phase 6 and herewith vacate Rancho Tooele Phase 6, removing therefrom all lots, roads and easements defined on the original subdivision plat.

NOTES:
1. SUNDOWN LANE IS 1180 SOUTH.
2. TIMPE ROAD IS 920 SOUTH.
3. 1 O'CLOCK IS 1000 SOUTH.
4. TEMPORARY 50' RADIUS TURNAROUND. LOTS 6068, 6098, 6128 & 6159 WILL NOT BE DEVELOPED UNTIL ARRANGEMENTS HAVE BEEN MADE W/ THE ADJACENT PROPERTY OWNER FOR OTHER TEMPORARY TURNAROUNDS.

LEGEND:

- INSTALL FIRE HYDRANT
- INSTALL STREET LIGHT
- ROAD CENTER LINE
- SECTION LINE
- ZONING BOUNDARY LINE
- PROPERTY LINE
- C1 CURVE NUMBER
- STREET MONUMENT (TO BE SET)
- SECTION CORNER
- MONUMENT NOT FOUND OR SET
- EXISTING SEWER MANHOLE
- SS EXISTING SEWER LINE

SURVEYOR'S CERTIFICATE

I, SATTAR N. TABRIZ, DO HEREBY CERTIFY THAT I AM A REGISTERED LAND SURVEYOR LICENSED TO PRACTICE IN THE STATE OF UTAH, AND THAT I HAVE MADE A SURVEY OF THE PARCEL OF LAND DESCRIBED HEREON, AND HAVE DIVIDED SAID PARCEL INTO LOTS, STREETS AND EASEMENTS AS SHOWN AND DESCRIBED ON THIS PLAT, TO BE KNOWN AS RANCHO TOOELE PHASE 6 AMENDED, THE SURVEY WAS MADE IN CONFORMITY WITH GENERALLY ACCEPTED SURVEYING PRACTICES. IT DOES NOT PURPORT TO SHOW ALL EASEMENTS OF RECORD NOR IS IT PROOF OF OWNERSHIP.

REGISTERED LAND SURVEYOR No. 155100 SATTAR N. TABRIZ STATE OF UTAH

DATE: 11-28-01

SATTAR N. TABRIZ
UTAH LICENSE NO. 155100

Owner's Dedication and Consent to Record
Know all men by these presents: That the undersigned are the owners of the herein described tract of land, and hereby causes the same to be divided into lots and streets, together with easements as set forth on the attached plat, hereafter to be know as

Rancho Tooele Phase 6 Amended.

Also the Owners hereby dedicate to the City of Tooele a non-exclusive easement over the utility easements shown on this plat for the purpose of providing access for utility installation, maintenance, use and eventual replacement.

By Jack Barton Vice President 3-18-02
J & S Rancho LLC
Lots 6001, 6006-6008, 6012-6016, 6025-6028, 6160-6163, 6169-6175, 6185-6187, 6192, 6194-6221
Title:

By Thomas Moore 3-18-02
Omni Homes LLC
Lots 6002-6004, 6011, 6022, 6026, 6027, 6168, 6181-6184, 6193
Title:

Date:

GRAPHIC SCALE
(IN FEET)
1 inch = 100 ft.

COUNTY HEALTH DEPT.
APPROVED THIS 23RD DAY OF MAY A.D. 20 02.
TOOELE COUNTY HEALTH APPROVAL

By Julio Gonzalez Cesar 2-8-02
6160- Julio Gonzalez Date: Gildardo Gonzalez Date: Mauricio Gonzalez Date:

By Sherri L. Bird 1/14/02
6180- Bennie I. Bird Date: Sherri F. Bird Date:

By Joani V. Bird 1/28/02
6017- Brandon M. Bird Date: Joani V. Bird Date:

By Michelle Cooper 1-14-02 Anne Cooper 1-14-02
6021- Michael W. Cooper Date: Lore Cooper Date:

By 12-28-01 Dana Elmer 1-14-02
6018- Steven T. Elmer Date: Dana L. Elmer Date:

By Dawn L. Furgason 1/14/02
6009- John W. Furgason Date: Dawn L. Furgason Date:

By 1-14-02 Allison Hahn 1-14-02
6023- Brandon J. Hahn Date: Allison D. Hahn Date:

By 1-14-02 Terina Ure 1-14-02
6024- Rick T. Ure Date: Terina Ure Date:

By 1-14-02 Julia Brook Webb 1-14-02
6012- Jason Webb Date: Julia Brook Webb Date:

By 01/14/02 Flavia Makakona 1-14-02
6022- Jeremy Webb Date: Flavia Makakona Date:

By Kathleen P. Whitley 1/14/02
6010- Gary B. Whitley Date: Kathleen P. Whitley Date:

By Brian Davis 3/15/02
Board of Education of Tooele County School District - Lot 6222
Title: AUTHORIZED AGENT 3/11/02
Date:

By Terry E. Rudd
Corporation of the Presiding Bishop of the Church of Jesus Christ of Latter Day Saints - Lot 6223
Title:
Date:

By Cindy Pearson 1/14/02
6009- Dustin Pearson Date: Cindy Pearson Date:

NOTARY PUBLIC CINA GARRISON 10 South Main Tooele, Utah 84074 My Commission Expires February 6, 2005 STATE OF UTAH

RANCHO TOOELE DEVELOPEMENT L.C.

By Cheryl D. Brooks 1-14-02 Allison A. Brooks 1-14-02
6161- Lynn D. Brooks Date: Allison S. Brooks Date:
(Trustees of the Brooks Living Trust dated 8-24-2000).

By David C. Pitt 1-14-02 Isabelle Pitt 1-14-02
6162- David C. Pitt Date: Isabelle E. Pitt Date:

By 1-14-02
6163- Terry L. Miller Date:

By 1-31-02
6164- Brooks Lyle Johnson Date:

By 1-14-02 Megan K. Thompson 1-14-02
6165- Matthew Thompson Date: Megan K. Thompson Date:

By 1-14-02 Melanie A. Crocker 1-14-02
6166- Scott T. Crocker Date: Melanie A. Crocker Date:

By 1-14-02
6167- Theodosia D. Szekely Date:

By 1-14-02
6186- William A. Fockrell Date:

Acknowledgment
On the 15th day of March A.D. 2002 personally appeared before me, the undersigned notary public, in and for the County of Tooele, in the State of Utah, Cheryl D. Brooks who after being by me duly sworn, acknowledged to me that (s)he is the Manager of J & S Rancho LLC, a Limited Liability Company in the State of Utah, and that (s)he signed the owner's dedication freely and voluntarily for and in behalf of said company, for the purposes therein mentioned and that said company executed the same.
Notary Public My Commission Expires 10/30/04
NOTARY PUBLIC BRENDA LIPSEY 740 North Main St. Tooele, Utah 84074 Commission Expires October 30, 2004 STATE OF UTAH

Acknowledgment
On the 15th day of March A.D. 2002 personally appeared before me, the undersigned notary public, in and for the County of Tooele, in the State of Utah, Allison A. Brooks who after being by me duly sworn, acknowledged to me that (s)he is the President of Omni Homes LLC, a Limited Liability Company in the State of Utah, and that (s)he signed the owner's dedication freely and voluntarily for and in behalf of said company, for the purposes therein mentioned and that said company executed the same.
Notary Public My Commission Expires: 10/30/04
NOTARY PUBLIC BRENDA LIPSEY 740 North Main St. Tooele, Utah 84074 Commission Expires October 30, 2004 STATE OF UTAH

Corporate Acknowledgment
On the 15th day of March A.D. 2002 personally appeared before me, the undersigned notary public, in and for the County of Tooele, in the State of Utah, Terry E. Rudd who after being by me duly sworn, acknowledged to me that (s)he is the President of the Corporation of the Presiding Bishop of The Church of Jesus Christ of Latter Day Saints, a Utah corporation sole.
Notary Public My Commission Expires: 10/30/04
NOTARY PUBLIC BRENDA LIPSEY 740 North Main St. Tooele, Utah 84074 Commission Expires October 30, 2004 STATE OF UTAH

ACKNOWLEDGEMENT
State of Utah)
S.S.
County of Tooele)
On the 18th day of March, 2002 personally appeared before me, the undersigned notary public, in and for said County of Tooele in said State of Utah, the signer (s) of the above owner's dedication, 34 in number, who duly acknowledged to me that they, the current lot owners, voluntarily and freely for the uses and purposes therein mentioned.
Notary Public My Commission Expires: STATE OF UTAH

Corporate Acknowledgment
On the 15th day of March A.D. 2002 personally appeared before me, the undersigned notary public, in and for the County of Salt Lake, in the State of Utah, Terry E. Rudd who after being by me duly sworn, acknowledged to me that (s)he is the President/CEO Agent of The Church of Jesus Christ of Latter Day Saints, a corporation sole in the State of Utah, and that (s)he signed the owner's dedication freely and voluntarily for and in behalf of said corporation, for the purposes therein mentioned and that said corporation executed the same.
Notary Public 9-25-04 My Commission Expires
GORDON R. JESSEE NOTARY PUBLIC - STATE OF UTAH 90 East North Temple, 12th Floor Salt Lake City, UT 84150-6320 My Comm. Exp. 9-25-2004

Boundary Description
Beginning at a point which lies North 89°34'13" East 1372.47 feet from the West Quarter Corner of Section 32, Township 3 South, Range 4 West, Salt Lake Base & Meridian, said point being a point on the West right-of-way line of Toele Boulevard; and traversing thence
North 89°34'13" East 1222.43 feet to a point on the West right-of-way line of 900 West Street; thence
South 00°03'21" East 1.31 feet along said right-of-way to a point on the boundary of Rancho Tooele Phase 4 Subdivision as recorded in the Tooele County Recorder's Office; thence
along said subdivision and right-of-way South 00°03'21" East 749.60 feet; thence
leaving said right-of-way North 89°39'39" East 173.11 feet along said subdivision; thence
South 00°03'21" East 1374.98 feet along said subdivision to a point on the North boundary of Southwest Mobile Village No. 1 Subdivision; thence
leaving said Rancho Tooele Phase 4 Subdivision and traversing along Southwest Mobile Village No. 1 Subdivision the following two(2) courses:
South 89°44'20" West 724.13 feet; thence
South 00°14'50" East 529.07 feet to a point on the South line of said Section 32; thence
leaving the boundary of Southwest Mobile Village No. 1 Subdivision South 89°45'10" West 675.70 feet along said section line to a point on the West right-of-way line of Toeele Boulevard; thence
leaving said section line North 00°00'03" West 2650.98 feet along said right-of-way line to the point of beginning.
Contains 3,193,201 sf. or 73.31 acres more or less.

RANCHO TOOELE PHASE 6 SUBDIVISION AMENDED FINAL PLAT

ENGINEERS: WARD ENGINEERING GROUP
1370 South West Temple Salt Lake City, Utah 84115
(801) 487-8040 * fax (801) 487-8668

DEVELOPER: OMNI HOMES
13977 South 2055 West
Bluffdale, Utah 84065

CITY ATTORNEY: APPROVED THIS 18th DAY OF September A.D., 2002. TOOELE CITY ATTORNEY

CITY ENGINEER: APPROVED THIS 11th DAY OF September A.D., 2002. TOOELE CITY ENGINEER

CITY LAND USE TECHNICIAN: APPROVED THIS 11th DAY OF September A.D., 2002. CITY LAND USE TECHNICIAN

TOOELE CITY PLANNING COMMISSION: APPROVED THIS 14th DAY OF August A.D., 2002. CHAIRMAN, PLANNING COMMISSION

TOOELE CITY COUNCIL: APPROVED THIS 7th DAY OF August A.D., 2002. ATTEST: CLERK. CHAIRMAN, CITY COUNCIL

TOOELE COUNTY RECORDER: ENTRY NO. 187455 Date Requested by: Tooele City Corporation FEE PAID None FILED FOR RECORD AND RECORDED THIS 16th DAY OF Sept 2002 AT 2:42 IN BOOK NO. 780 PAGE NO. 26 OF THE OFFICIAL RECORDS. DEPUTY. COUNTY RECORDER

PROJECT:	RANCHO TOOELE PHASE 6
SHEET No:	1 OF 1
FILE NAME:	RT6-FIN
SCALE:	1" = 100'
DRAWN BY:	SIK/D.A.R.
DESIGNED BY:	SIK/D.A.R.
CHECKED BY:	S.N.T.
DATE:	9/24/97

RANCHO TOOELE PHASE 6 SUBDIVISION AMENDED

14-45